


AREA IN SQ MT

- | | | | |
|---|---|---|----|
| 1 | 4 | 0 | 00 |
| 2 | 5 | 0 | 00 |
| 3 | 6 | 0 | 00 |
| 4 | 7 | 0 | 16 |
| 5 | 8 | 0 | 94 |
| 6 | 9 | 0 | 90 |

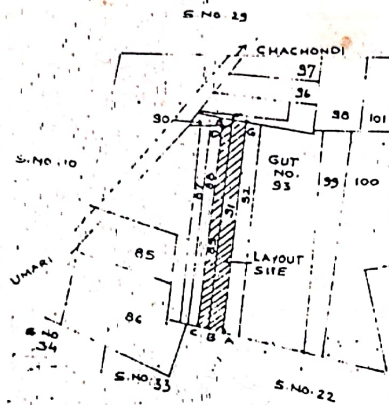

Recommended for Final Approval
as amended in Red. Colors and
Subject's Condition mentioned in
this Office Letter No. -----
श्रीमद्भारतवाणिज्यविनियोगसंहिता, १९२३
----- वि, -----

Assistant Director of
Town Planning Akola

Final Appointed vide order date 6.12.2012
passed as and Assistant Director Town
Planning & Urban Development, Muzaffargarh.
Revenue case No. 34/2012 dated 30/12/2012
subject to condition mentioned herein.



Sub Divisional Officer
Akola

SITE PLAN
SCALE 1:4000


PLOT NO	AREA OF EACH PLOT IN SQ MT	DEDUCTION OF ROAD CURVATURE	NO OF PLOT	AREA OF PLOT AFTER DEDUCTION IN SQ MT	AREA IN SQ FT
1	265.00	10.72	1	274.28	2931
2A TO 4B	131.25		6	131.25	1412
5A	131.12		1	131.12	1411
5B	133.12		1	133.12	1432
6A TO 8A	133.12		5	133.12	1432
8B	133.12	4.84	1	128.28	1380
9A TO 11A	126.00	-	5	126.00	1356
11B	117.00	-	1	117.00	1259
TOTAL		15.56	21	2866.90	30847

(9) माहाराष्ट्र शासनाच्या आरोग्य विभागाच्या
लिपि रजिस्ट्रार कार्यालय 0123A
D. N. D. 13/4/85

(9) मध्य प्रदेश शासनाच्या आरोग्य विभागाच्या
लिपि रजिस्ट्रार कार्यालय 11/7/85 7/6/85

OWNER'S SIGN

Makarand Pande
Civil Engg.
"Shanti Niketan",
Raufwadi, AKOLA
Phone : 455120
11/11/11
ENGINEER

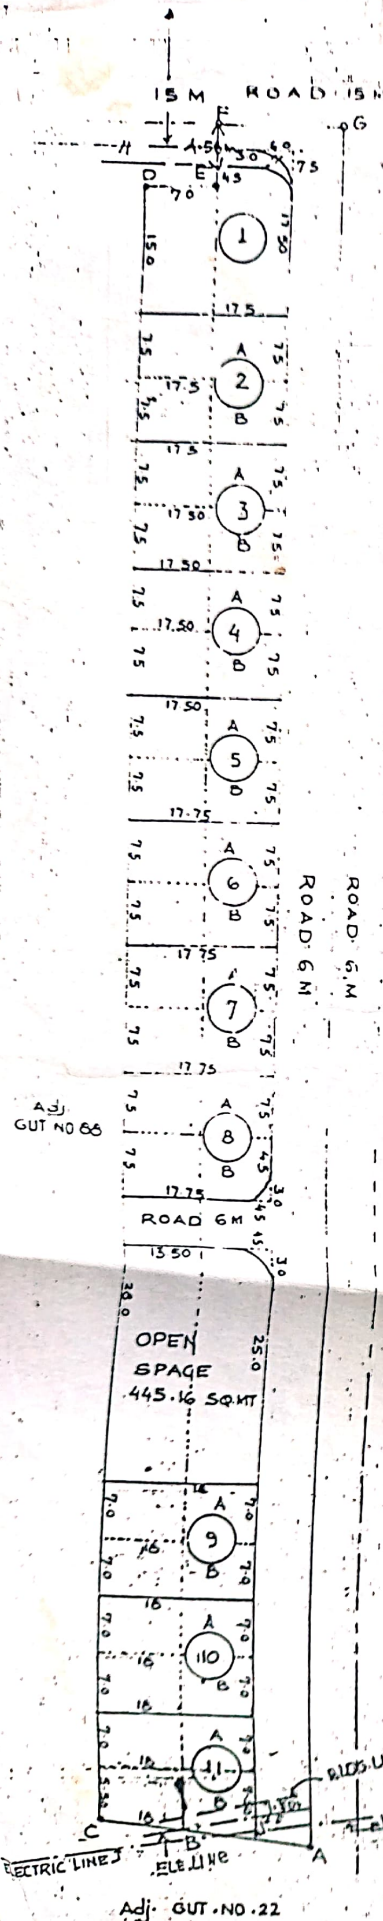

Charge Dept

विशेष/ध.ला./मु.सा.नि./रम.



No.

89532

नोंदणीचे प्रमाणपत्र

याद्वारे प्रमाणपत्र देण्यात येते की, खाली वर्णन केलेली सार्वजनिक विश्वस्तव्यवस्था ही आज, मुंबई सार्वजनिक विश्वस्तव्यवस्था अधिनियम, १९५० (सन १९५० चा मुंबई अधिनियम क्रमांक २९) या अन्वये अकोला विभाग अकोला येथील सार्वजनिक विश्वस्त व्यवस्था नोंदणी कार्यालयात योग्य रीतीने नोंदण्यात आलेली आहे.

सार्वजनिक विश्वस्तव्यवस्थेचे नाव काळा भारोती चॅरीटेबल ट्रस्ट
श्रीहरी नगर, मोठी इमरी, अकोला ता. नि. अकोला
सार्वजनिक विश्वस्तव्यवस्थांच्या नोंदणी पुस्तकातील क्रमांक ई १२३८ अकोला
आशाय चंडोखर बाळापूर यांस प्रमाणपत्र दिले.

आज दिनांक ०३/०३/२०२० रोजी माझ्या सहोदित्या दिले.

सिवका



Notd. 3.3.2020
Assistant Charity Commissioner
Akola Region. Akola..